Drawing number / Rev

MLPP/1073/CMR/02 | 01

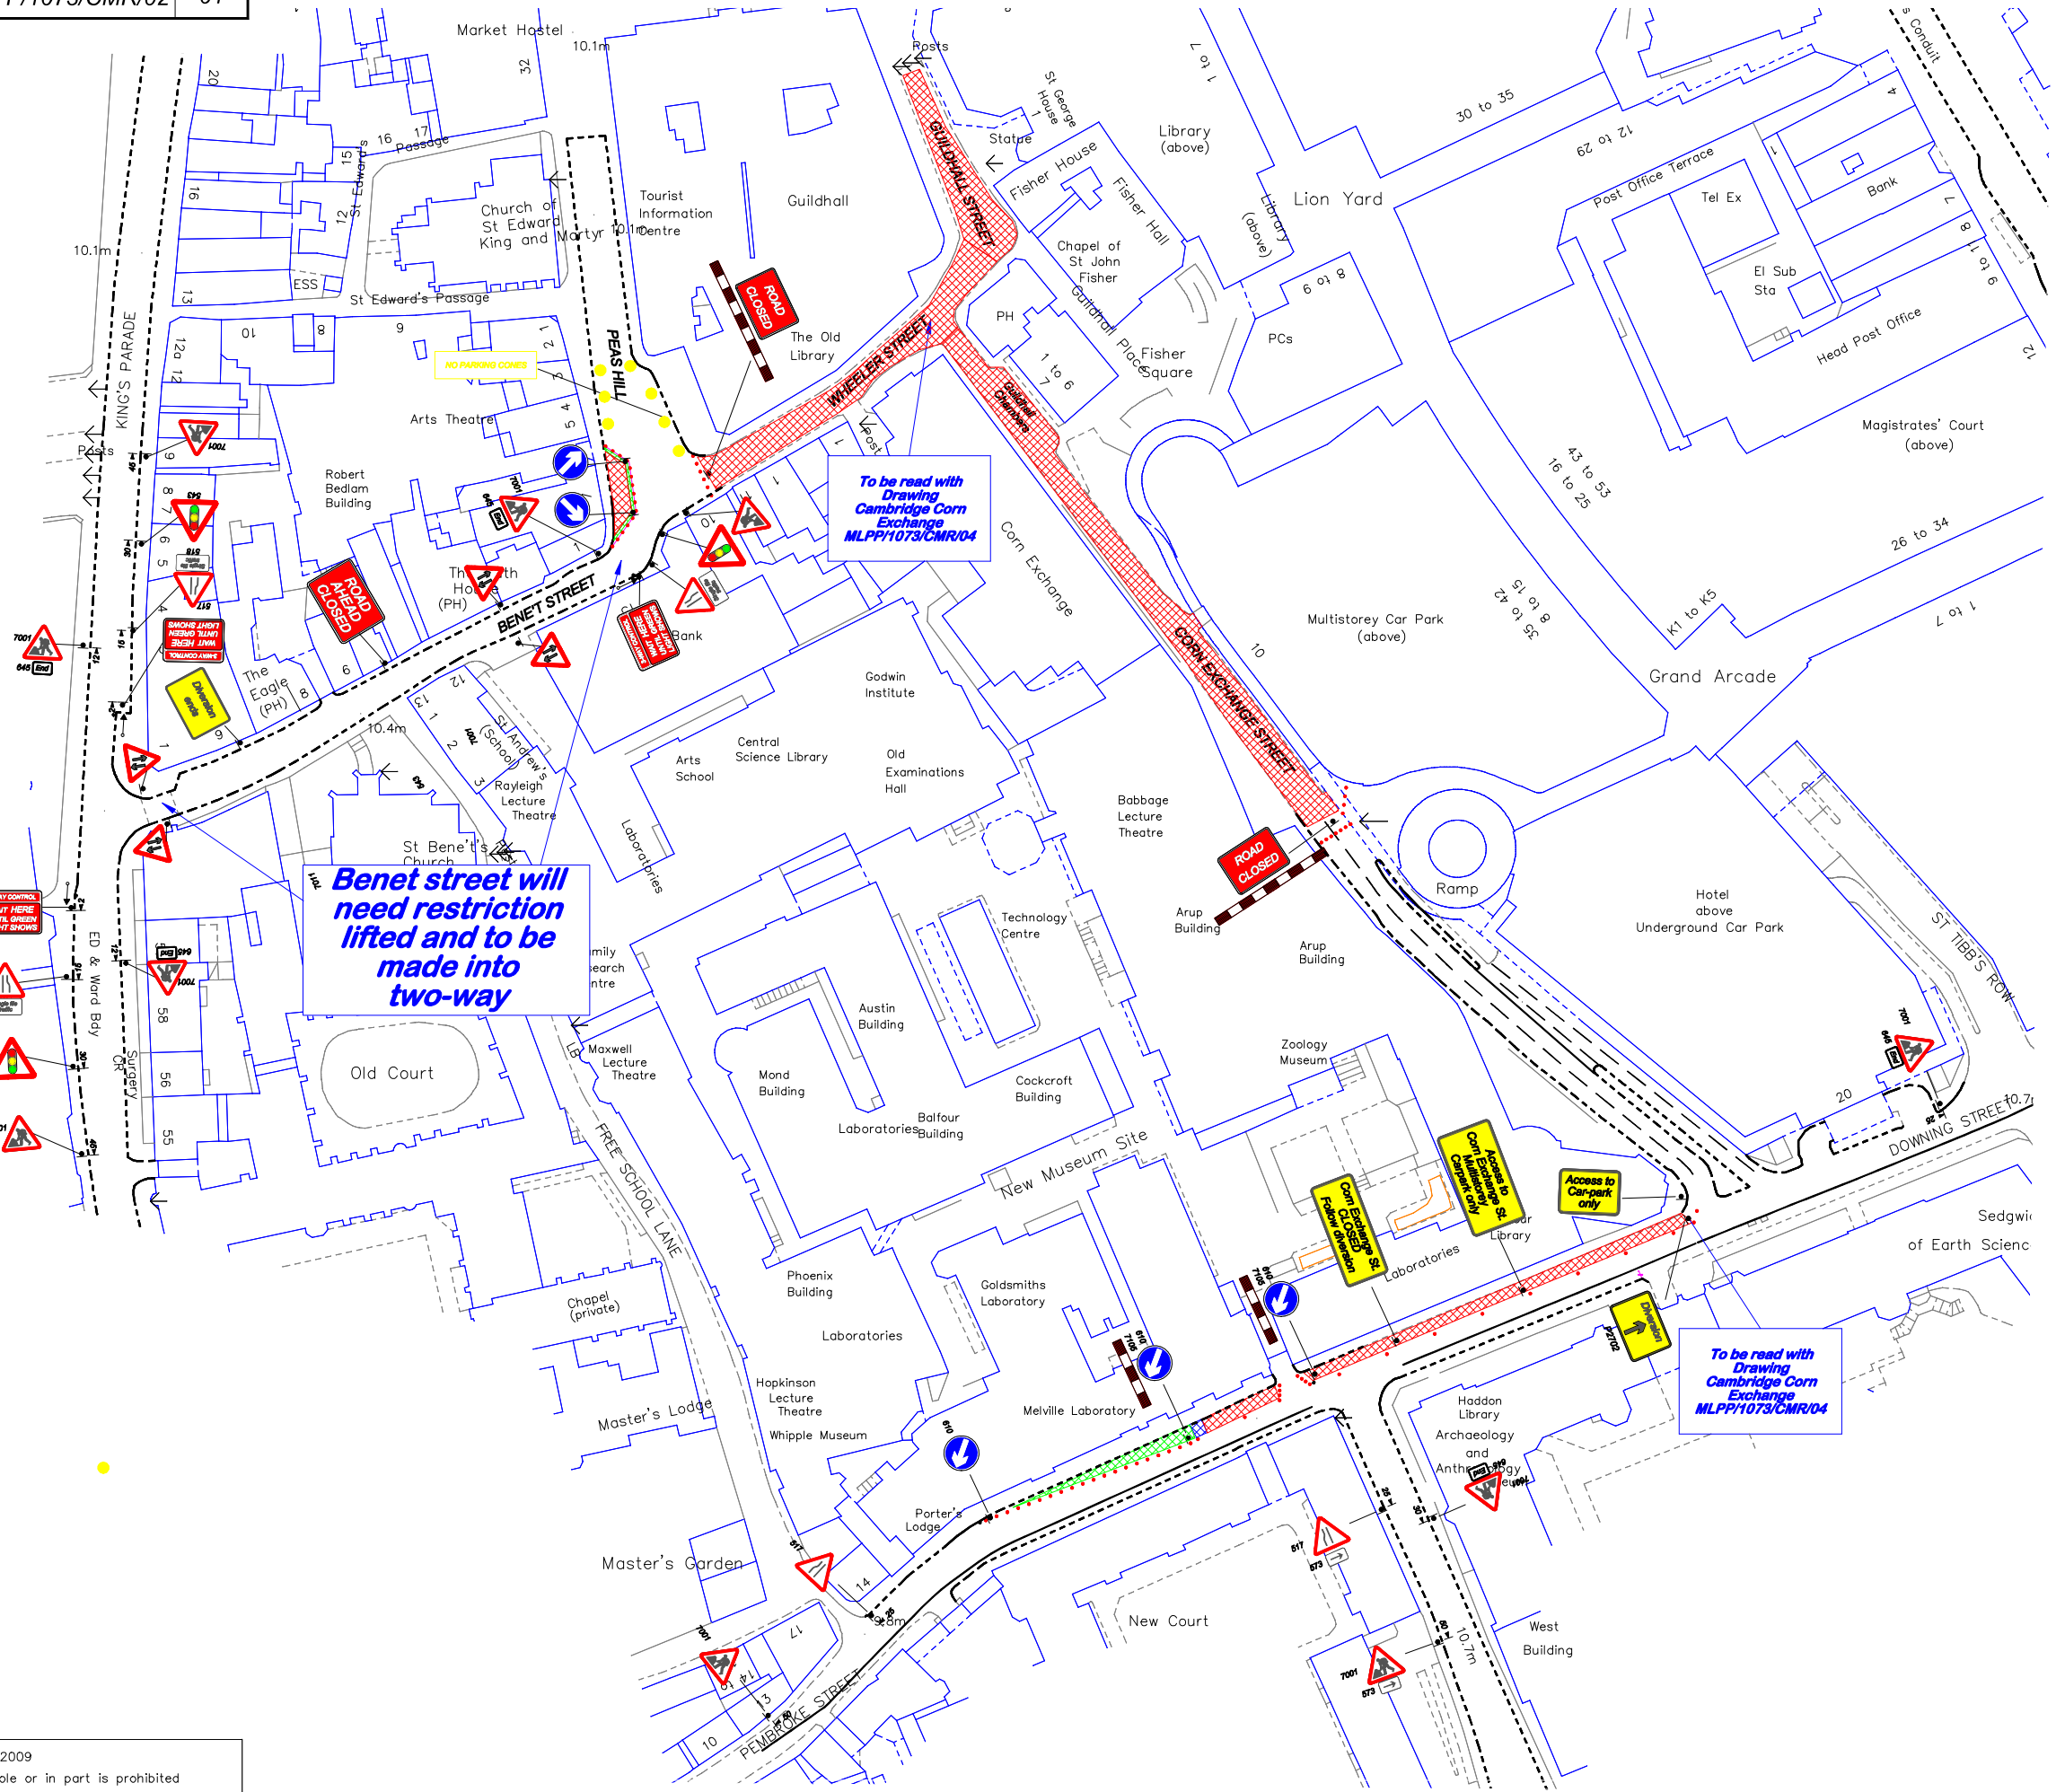

© Crown Copyright 2009
Reproduction in whole or in part is prohibited without the prior permission of Ordnance Survey.

Notes

1. *All dimensions are in metres unless otherwise stated.*
2. *All traffic management to comply with Chapter 8 and any updates, and Safety at street works and roadwork's (A code of practice)*
3. *All road markings and signs to be as per the Traffic Signs Regulations and General Directions 2002.*
4. *All permanent traffic signals will be bagged and switch off, at all times that temporary traffic signals are being used. This should be done with approval from said authority*

Key

- *Traffic cone*
- *Pedestrian barrier*
- *Temporary traffic signals*
- *Nylo safety tape*
- *Ramp or cable protector*
- *Work area(W)*
- *Longways clearance(L)*
- *Safety zone(T)*

STAGE DIAGRAM

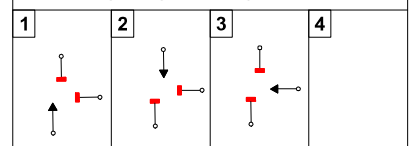

SIGNAL TIMINGS

Max Green: 45	Max Green: 45	Max Green: 45	Max Green:

All red matrix

From Stage \ To Stage	1	2	3	4
1		10	15	
2	10		15	
3	15	15		
4				

		First draft	Finished drawing	Drawn	Checked	Approved
		19/2/11		NB		
Rev	Rev. Date	Purpose of revision		Drawn	Checked	Approved
0	??? 2010					
0	??? 2010					
CLIENT		SIGNED				

Mervyn Lambert Plant Ltd.
Millpond farm,
Garboldisham,
Norfolk,
IP22 2SP
Tel: 01953 688211
FAX: 01953 688235

Client: MORRISON Utility Services

Project: *Cambridge Gas Mains Replacement*

Drawing title: *Corn Exchange Street Phase 2*

Drawing status:

Scale	NTS	DO NOT SCALE
Client no.		
PAGE NO.	01	

Drawing number: MLPP/1073/CMR/02 | Rev: 0

This drawing is not to be used in whole or part other than for the intended purpose and project as defined on this drawing. Refer to the contract for full terms and conditions.